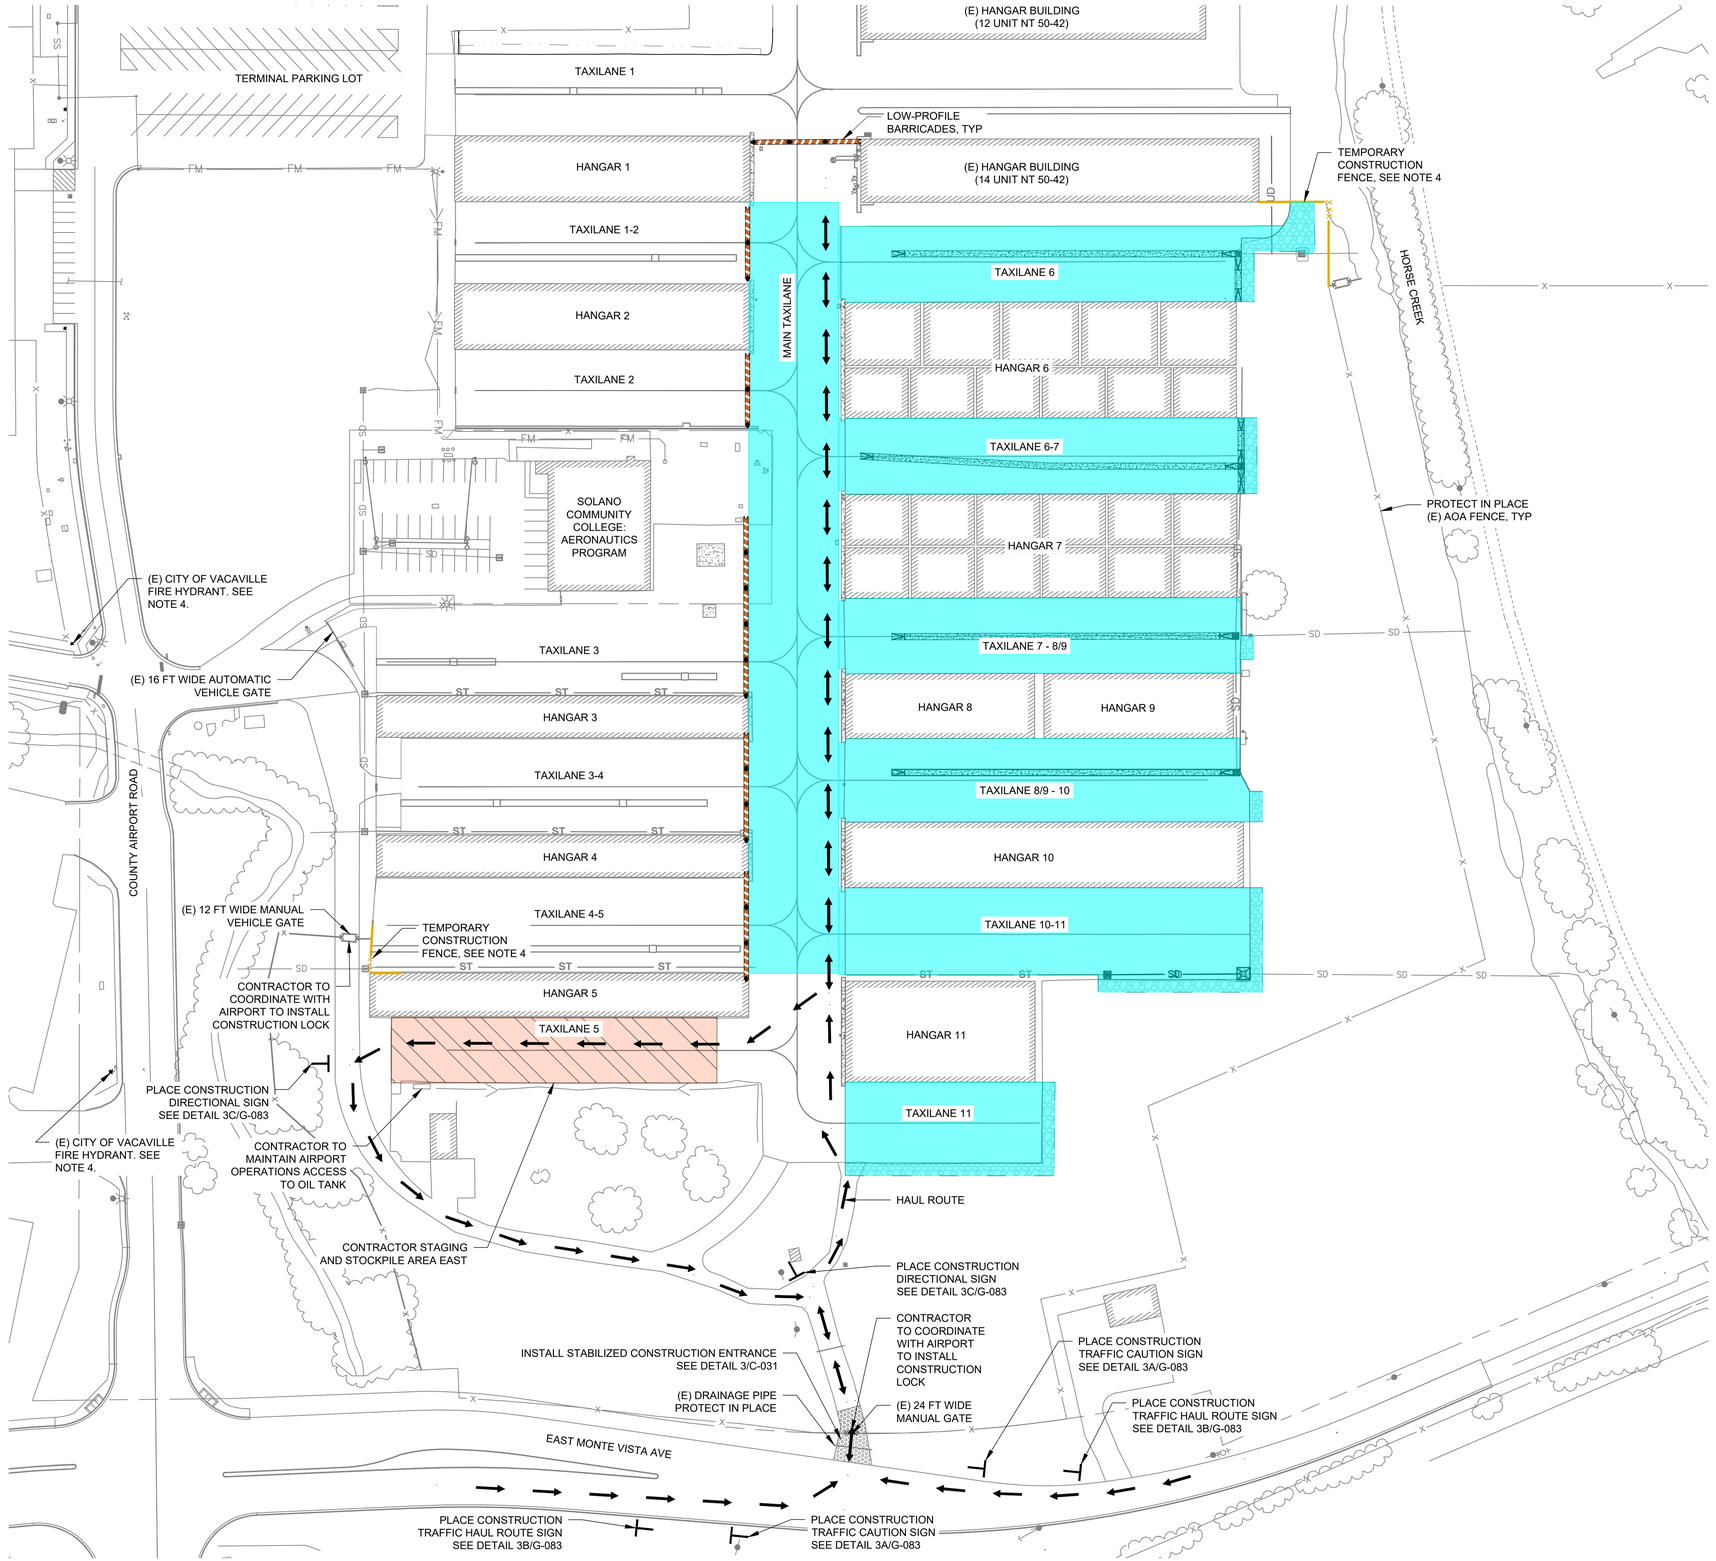

GENERAL PHASING NOTES:

1. CONTRACTOR'S ACCESS TO THE AIRPORT SHALL BE VIA THE ROUTES SHOWN UNLESS OTHERWISE APPROVED BY THE COUNTY. THE CONTRACTOR SHALL BE RESPONSIBLE FOR DAMAGE TO PAVEMENTS OR OTHER EXISTING FACILITIES CAUSED BY CONSTRUCTION ACTIVITIES. CONTRACTOR TO DOCUMENT PRE-CONSTRUCTION CONDITION OF HAUL ROUTE PRIOR TO MOBILIZATION.
2. CONSTRUCTION TRAFFIC IS LIMITED TO APPROVED HAUL AND ACCESS ROUTES. HAUL ROUTES ON PAVEMENTS SHALL BE CLEANED EACH DAY OR AS NEEDED. HAUL ROUTES OVER DIRT/GRAVEL SHALL BE SMOOTH GRADED UPON COMPLETION OF THE PROJECT. DUST CONTROL SHALL BE MAINTAINED BY THE CONTRACTOR.
3. CONTRACTOR TO SUBMIT TRAFFIC CONTROL PLAN INCLUDING TEMPORARY SIGNAGE AND DEDICATED FLAGGERS. APPROVED TRAFFIC CONTROL PLAN SHALL BE IMPLEMENTED AND MAINTAINED BY THE CONTRACTOR.
4. CONTRACTOR SHALL INSTALL AND MAINTAIN A TEMPORARY 6-FEET TALL CHAIN-LINK FENCE FOR THE DURATION OF THE PROJECT. ALL CONSTRUCTION ACCESS GATES SHALL BE SECURED AT ALL TIMES AND LOCKED WHEN NOT IN USE. UNAUTHORIZED ACCESS SHALL NOT BE ALLOWED AT ANY TIME.
5. NO PARKING OR STAGING ANY EQUIPMENT ON ACTIVE TAXILANES WITHIN AIRPORT FENCE.

LEGEND:

	WORK AREA 2
	HAUL ROUTE
	STAGING AREA
	LOW-PROFILE BARRICADES
xxx xxx xxx	TEMPORARY CONSTRUCTION FENCE
	CONSTRUCTION SIGN

PHASE 2 NOTES:

1. CONSTRUCTION ACTIVITIES CONSIST OF PAVING P-401 ASPHALT SURFACE COURSE AND APPLYING TAXILANE STRIPING. SCOPE MUST BE COMPLETED WITHIN FOUR (4) CONSECUTIVE CALENDAR DAYS.
2. MAIN TAXILANE AND HANGAR TAXILANES SERVICED BY MAIN TAXILANE, CLOSED TO AIRCRAFT TRAFFIC.
3. EXISTING FIRE HYDRANTS SHOWN CAN BE USED BY CONTRACTOR FOR CONSTRUCTION WATER. CONTRACTOR TO COORDINATE WITH CITY OF VACAVILLE PER SP-100-1.20

WORK AREA 2 SUMMARY AND PHASING RESTRICTIONS:

A. SCOPE OF WORK - CONSTRUCTION OF ASPHALT SURFACE COURSE AND APPLICATION OF PAVEMENT MARKINGS.

B. AREA CLOSED TO AIRCRAFT OPERATIONS - THE MAIN TAXILANE EAST OF TAXILANE 1 AND ALL TAXILANES SERVICED BY THE CLOSED SECTION OF THE MAIN TAXILANE.

C. DURATION OF CLOSURE - FOUR (4) WORKING DAYS WITHIN THE FORTY-ONE (41) WORKING DAYS OF WORK AREA 1. ASPHALT PAVING OPERATIONS AND THE INITIAL PAVEMENT MARKING APPLICATION MUST BE PERFORMED IN FOUR (4) CONSECUTIVE CALENDAR DAYS OF THE CLOSURE. THE FINAL PAVEMENT MARKING APPLICATION WILL REQUIRE CLOSURE FOR ONE (1) WORKING DAY AFTER THE 30-CALENDAR DAY ASPHALT PAVEMENT CURE PERIOD. ACCEPTABLE WORK HOURS ARE 7 A.M. TO 5 P.M. MONDAY THROUGH FRIDAY.

D. ALTERNATE TAXI ROUTE - NONE.

E. EMERGENCY ACCESS ROUTE - NO CHANGES

F. CONSTRUCTION STAGING AREA - THE CONSTRUCTION STAGING AREA IS LOCATED ON TAXILANE 5, AS SHOWN ON SHEETS G-082.

G. CONSTRUCTION ACCESS AND HAUL ROUTE - THE CONSTRUCTION ACCESS AND HAUL ROUTES ARE SHOWN ON SHEET G-082.

H. IMPACTS TO NAVIGATIONAL AIDS (NAVAIDS) - NONE.

I. LIGHTING AND MARKING CHANGES - NONE.

J. REQUIRED HAZARD MARKING AND LIGHTING - LOW-PROFILE BARRICADES SHALL BE PLACED ACROSS THE MAIN TAXILANE AT THE NORTHWEST CORNER OF HANGAR 1 TO THE SOUTH WEST CORNER OF THE 14 UNIT NT 50-42 HANGAR BUILDING WEST OF TAXILANE 6, AND ALONG THE HANGAR TAXILANES TO THE SOUTH OF THE CLOSED MAIN TAXILANE SECTION TO RESTRICT AIRCRAFT TRAFFIC FROM ENTERING THE WORK AREA.

K. LEAD TIMES REQUIRED NOTIFICATION - TEN (10) WORKING DAYS.

L. ADDITIONAL RESTRICTIONS - SWEEPER TO BE PRESENT DURING CONSTRUCTION TO KEEP TAXIWAY / TAXILANES CLEAN AT ALL TIMES. CONSTRUCTION TRAFFIC SHALL YIELD TO AIRCRAFT.

0 60 120

Mead & Hunt

Mead and Hunt, Inc.
1360 19th Hole Drive,
Suite 200
Windsor, CA 95492
phone: 707-526-5010
meadhunt.com

REGISTERED PROFESSIONAL ENGINEER
JEFFREY T. LEONARD
NO. 71754
Exp. date: 12/31/27
CIVIL
STATE OF CALIFORNIA

03-27-2026

© Copyright 2024 Mead & Hunt, Inc.
This document, or any portion thereof, shall not be duplicated, disclosed, or used on any other project or extension of this project except by written agreement with Mead & Hunt, Inc. Mead & Hunt shall not be responsible for any unauthorized use of, or alteration to these documents.

NUT TREE AIRPORT, SOLANO COUNTY
NORTHEAST HANGAR TAXILANES
RECONSTRUCTION AND DRAINAGE
IMPROVEMENTS, PHASE 2B

VACAVILLE, CA

ISSUED
BID SET

NOT FOR CONSTRUCTION

AIP NO.:	3-06-0270-XXX-2026
M&H NO.:	1943400-231147.01
DATE:	MARCH 2026
DESIGNED BY:	JML
DRAWN BY:	JTH
CHECKED BY:	JTL

DO NOT SCALE DRAWINGS

SHEET CONTENTS
CONSTRUCTION SAFETY AND PHASING PLAN - WORK AREA 2

SHEET NO. 6 of 34

G-082

X:\1943400\231147.01\TECH\CAD\PHASE 2B SHEETS\G-081 CONSTRUCTION SAFETY AND PHASING PLAN.DWG
3/16/2026 9:30:32 AM